


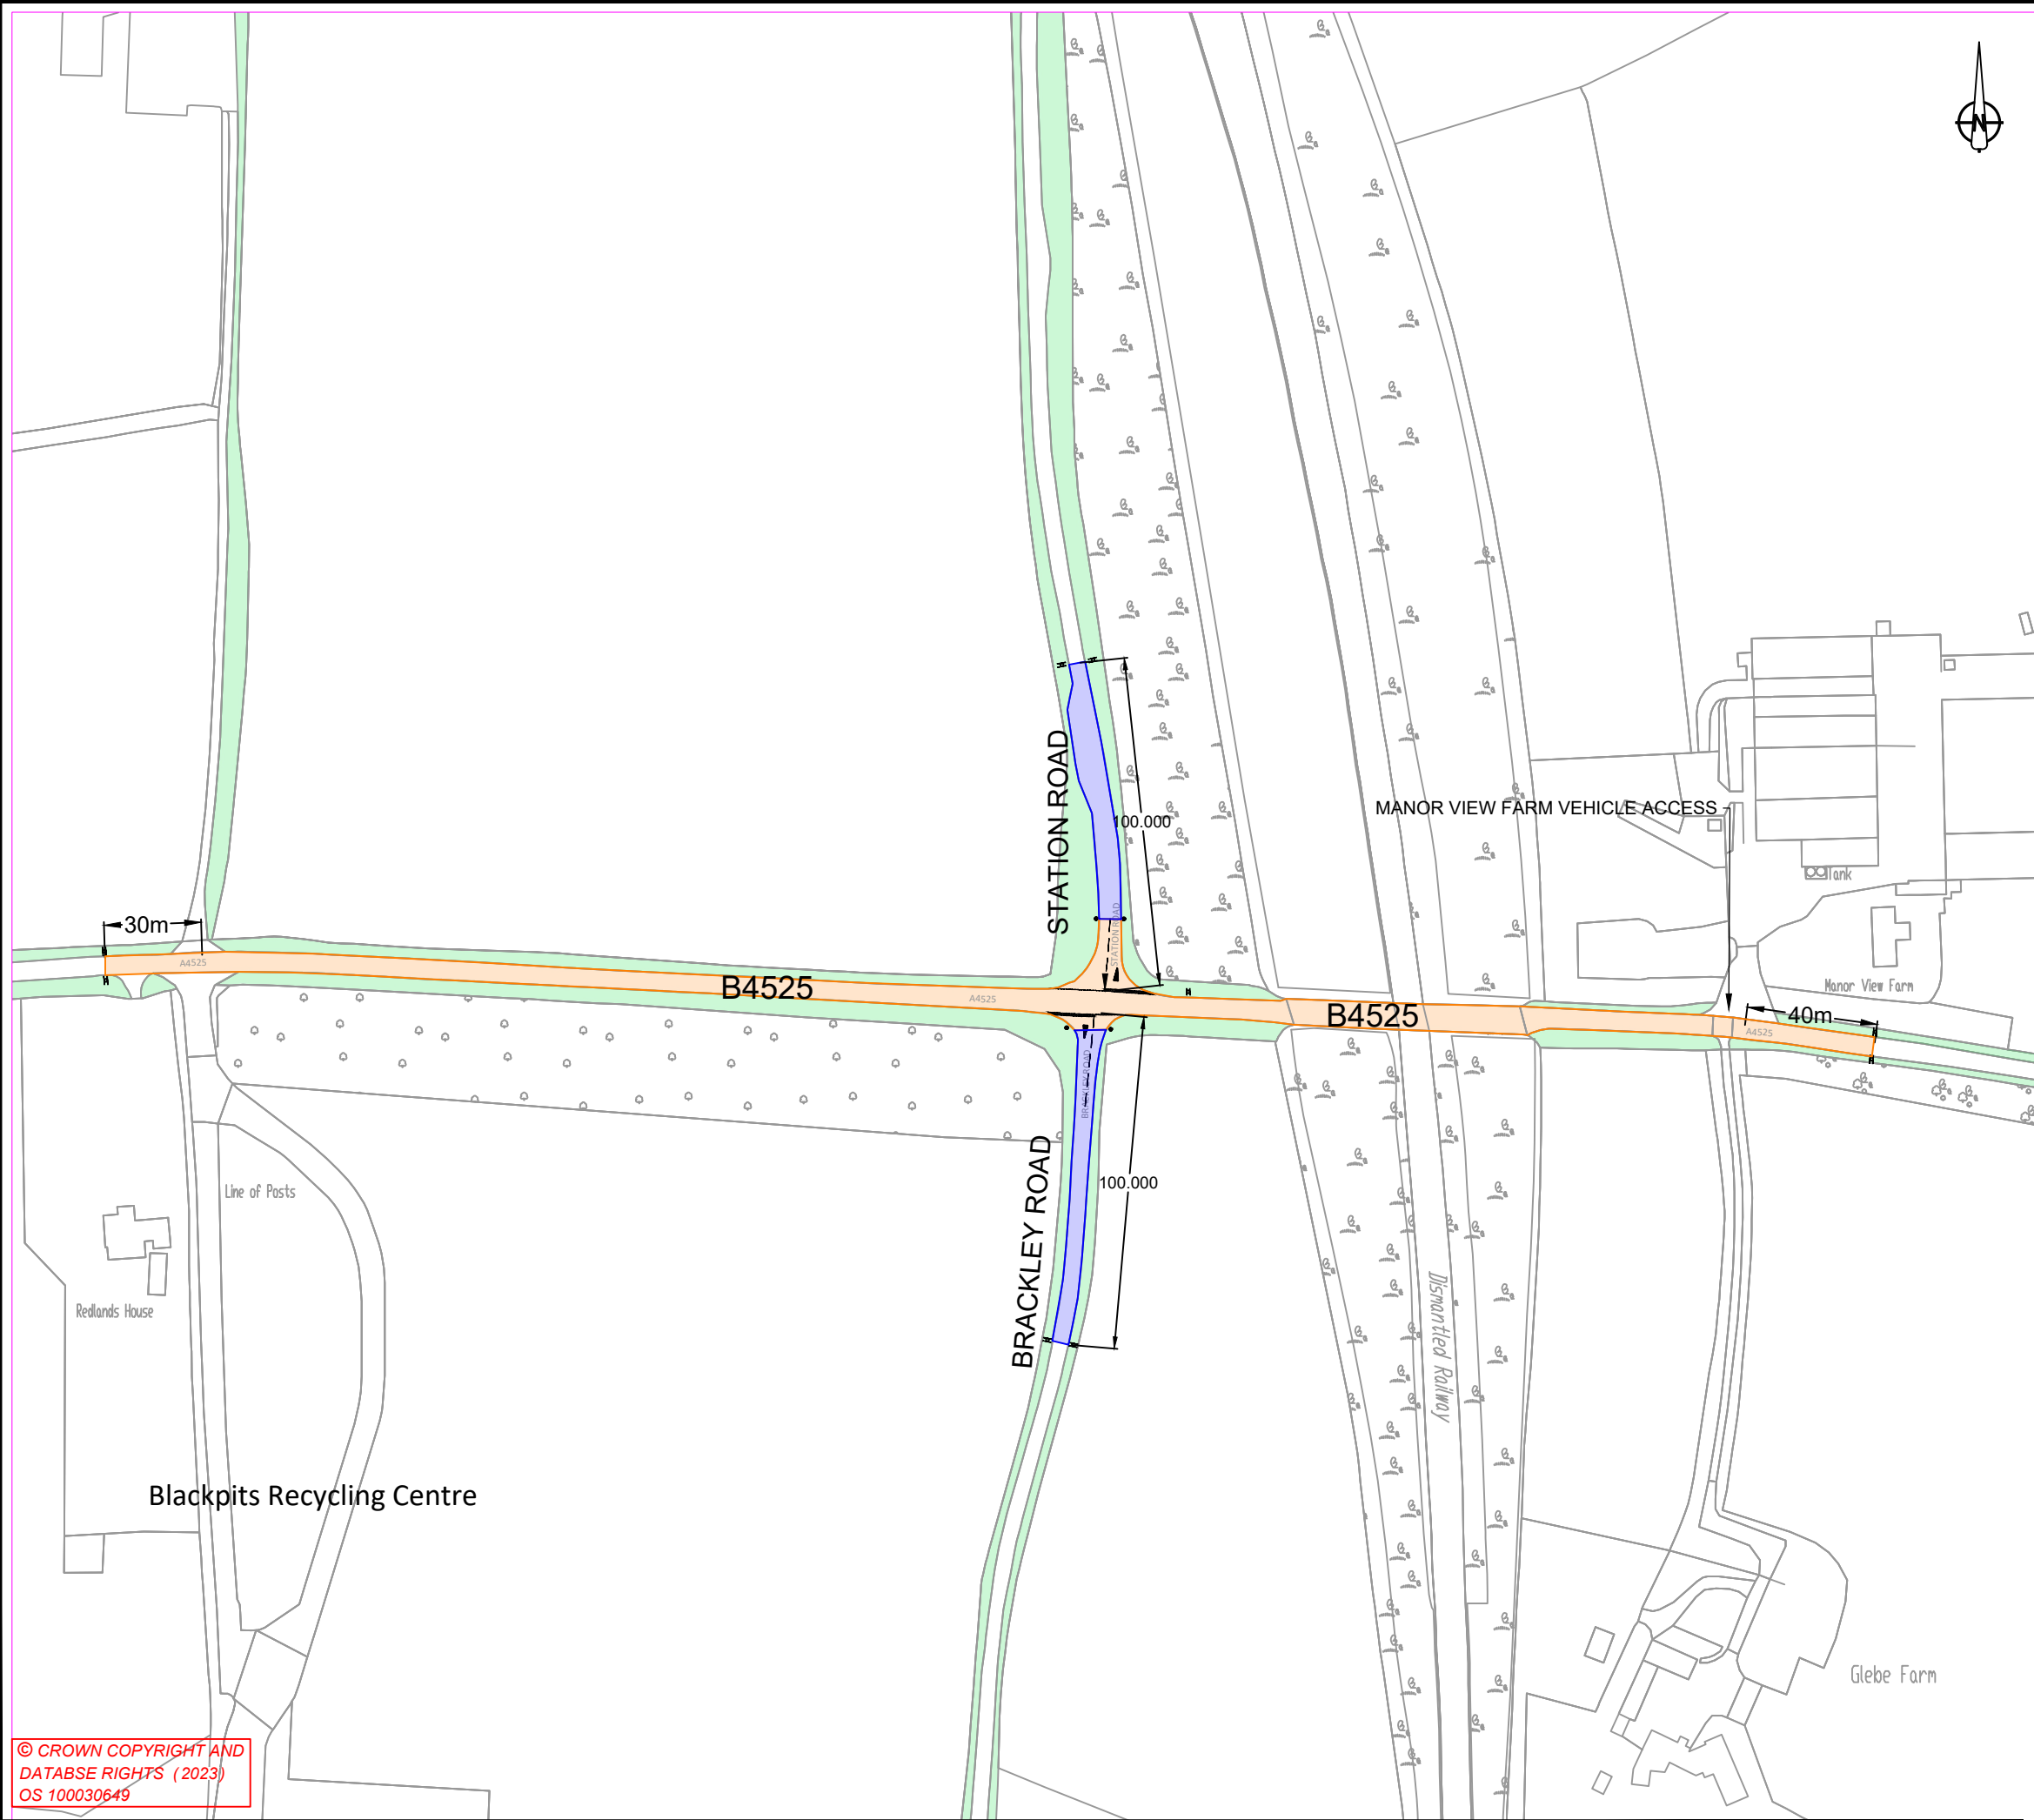

KEY:

NEW 40MPH (CURRENTLY NATIONAL SPEED LIMIT)

NEW 40MPH (CURRENTLY 50MPH)

	ORIGINAL	1201	VM	A. Bradley	MB	12/07/24
REV	DETAILS	DRWN	DES	CHKD	APPD	DATE

SCALE :	AS STATED	DRAWING STATUS	
DIMENSIONS :	AS STATED	WORK IN PROGRESS	
COPYRIGHT © KIER		PRELIMINARY	✓
		CONSTRUCTION	
ORIG DRAWING SIZE :	A3	AS-BUILT	
SUITABILITY: S2		FOR INFORMATION	

CLIENT	AGENT
West Northamptonshire Council	KIER

PROJECT NAME

ROAD SAFETY ENGINEERING
B4525, HELMDON

DRAWING TITLE

TRO PLAN

DRAWING NUMBER				KIER PROJECT REFERENCE SCH REVISION
PROJECT	ORIGINATOR	VOLUME		
TRO	KIER	HSN		
HELMDON	DR - CH	1201		
LOCATION	TYPE	ROLE	NUMBER	

© CROWN COPYRIGHT AND
DATABSE RIGHTS (2023)
OS 100030649