


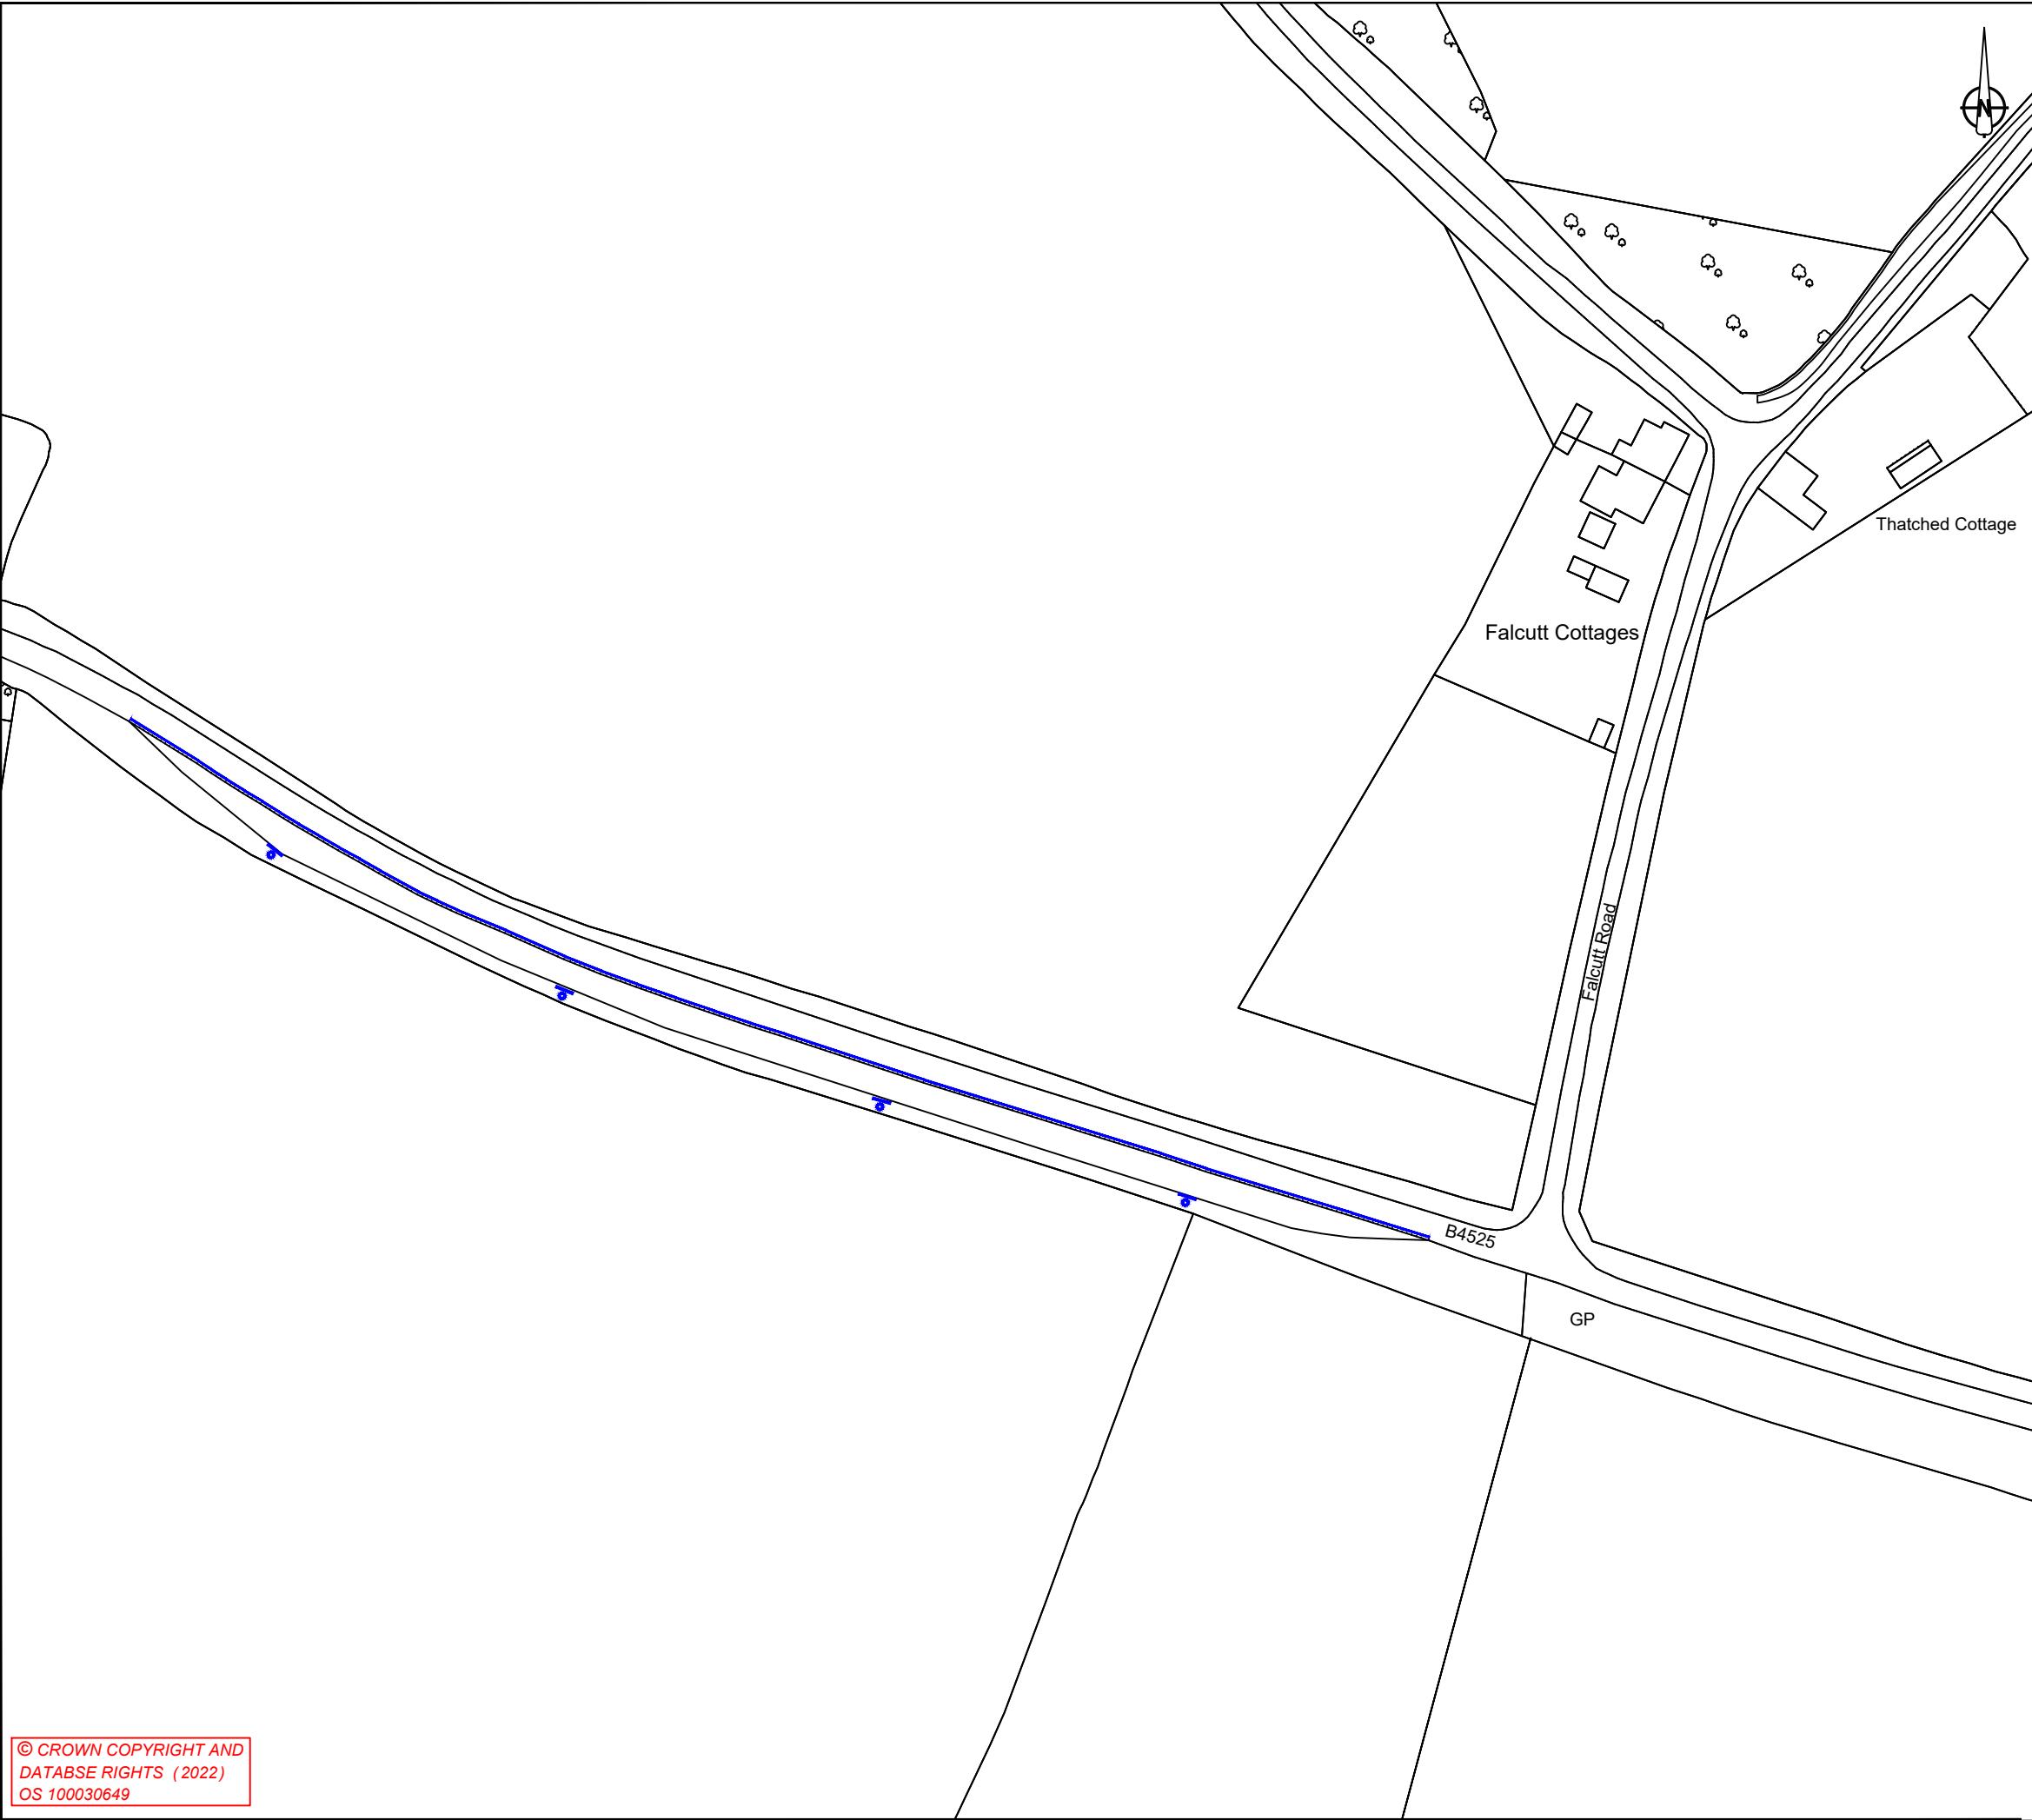



KEY

PROPOSED NEW DOUBLE YELLOW LINES (NO WAITING AT ANY TIME WITH NO LOADING AT ANY TIME) (LOADING BLIPS TO BE OMITTED)

PROPOSED NEW 'NO LOADING AT ANY TIME' SIGNS

|     |                          |                                                                                       |                                                                                       |                                                                                       |      |  |            |
|-----|--------------------------|---------------------------------------------------------------------------------------|---------------------------------------------------------------------------------------|---------------------------------------------------------------------------------------|------|--|------------|
|     |                          |                                                                                       |                                                                                       |                                                                                       |      |  |            |
| P0  | PRELIMINARY CONSULTATION |  |  |  |      |  | 02/01/2025 |
| REV | DETAILS                  | DRWN                                                                                  | DES                                                                                   | CHKD                                                                                  | APPD |  | DATE       |

|                     |       |                  |   |
|---------------------|-------|------------------|---|
| SCALE :             | 1:500 | DRAWING STATUS   |   |
| DIMENSIONS :        | m     | WORK IN PROGRESS |   |
| COPYRIGHT © KIER    |       | PRELIMINARY      | ✓ |
|                     |       | CONSTRUCTION     |   |
| ORIG DRAWING SIZE : | A3    | AS-BUILT         |   |
| SUITABILITY: S2     |       | FOR INFORMATION  |   |

|   |                                                                                       |
|---|---------------------------------------------------------------------------------------|
| CLIENT   | AGENT                                                                                 |
|  West Northamptonshire Council |  |

PROJECT NAME

B4525, CHIPPING STORE  
NOVEMBER 24

DRAWING TITLE

B4525, CHIPPING STORE  
FALCUTT

|                |            |        |        |                                   |
|----------------|------------|--------|--------|-----------------------------------|
| DRAWING NUMBER |            |        |        | KIER<br>PROJECT<br>REFERENCE<br>- |
| PROJECT        | ORIGINATOR | VOLUME |        |                                   |
| P2072          | KIER       | -      |        |                                   |
| LOCATION       | TYPE       | ROLE   | NUMBER | REVISION                          |
|                |            |        | XXX    | P0                                |